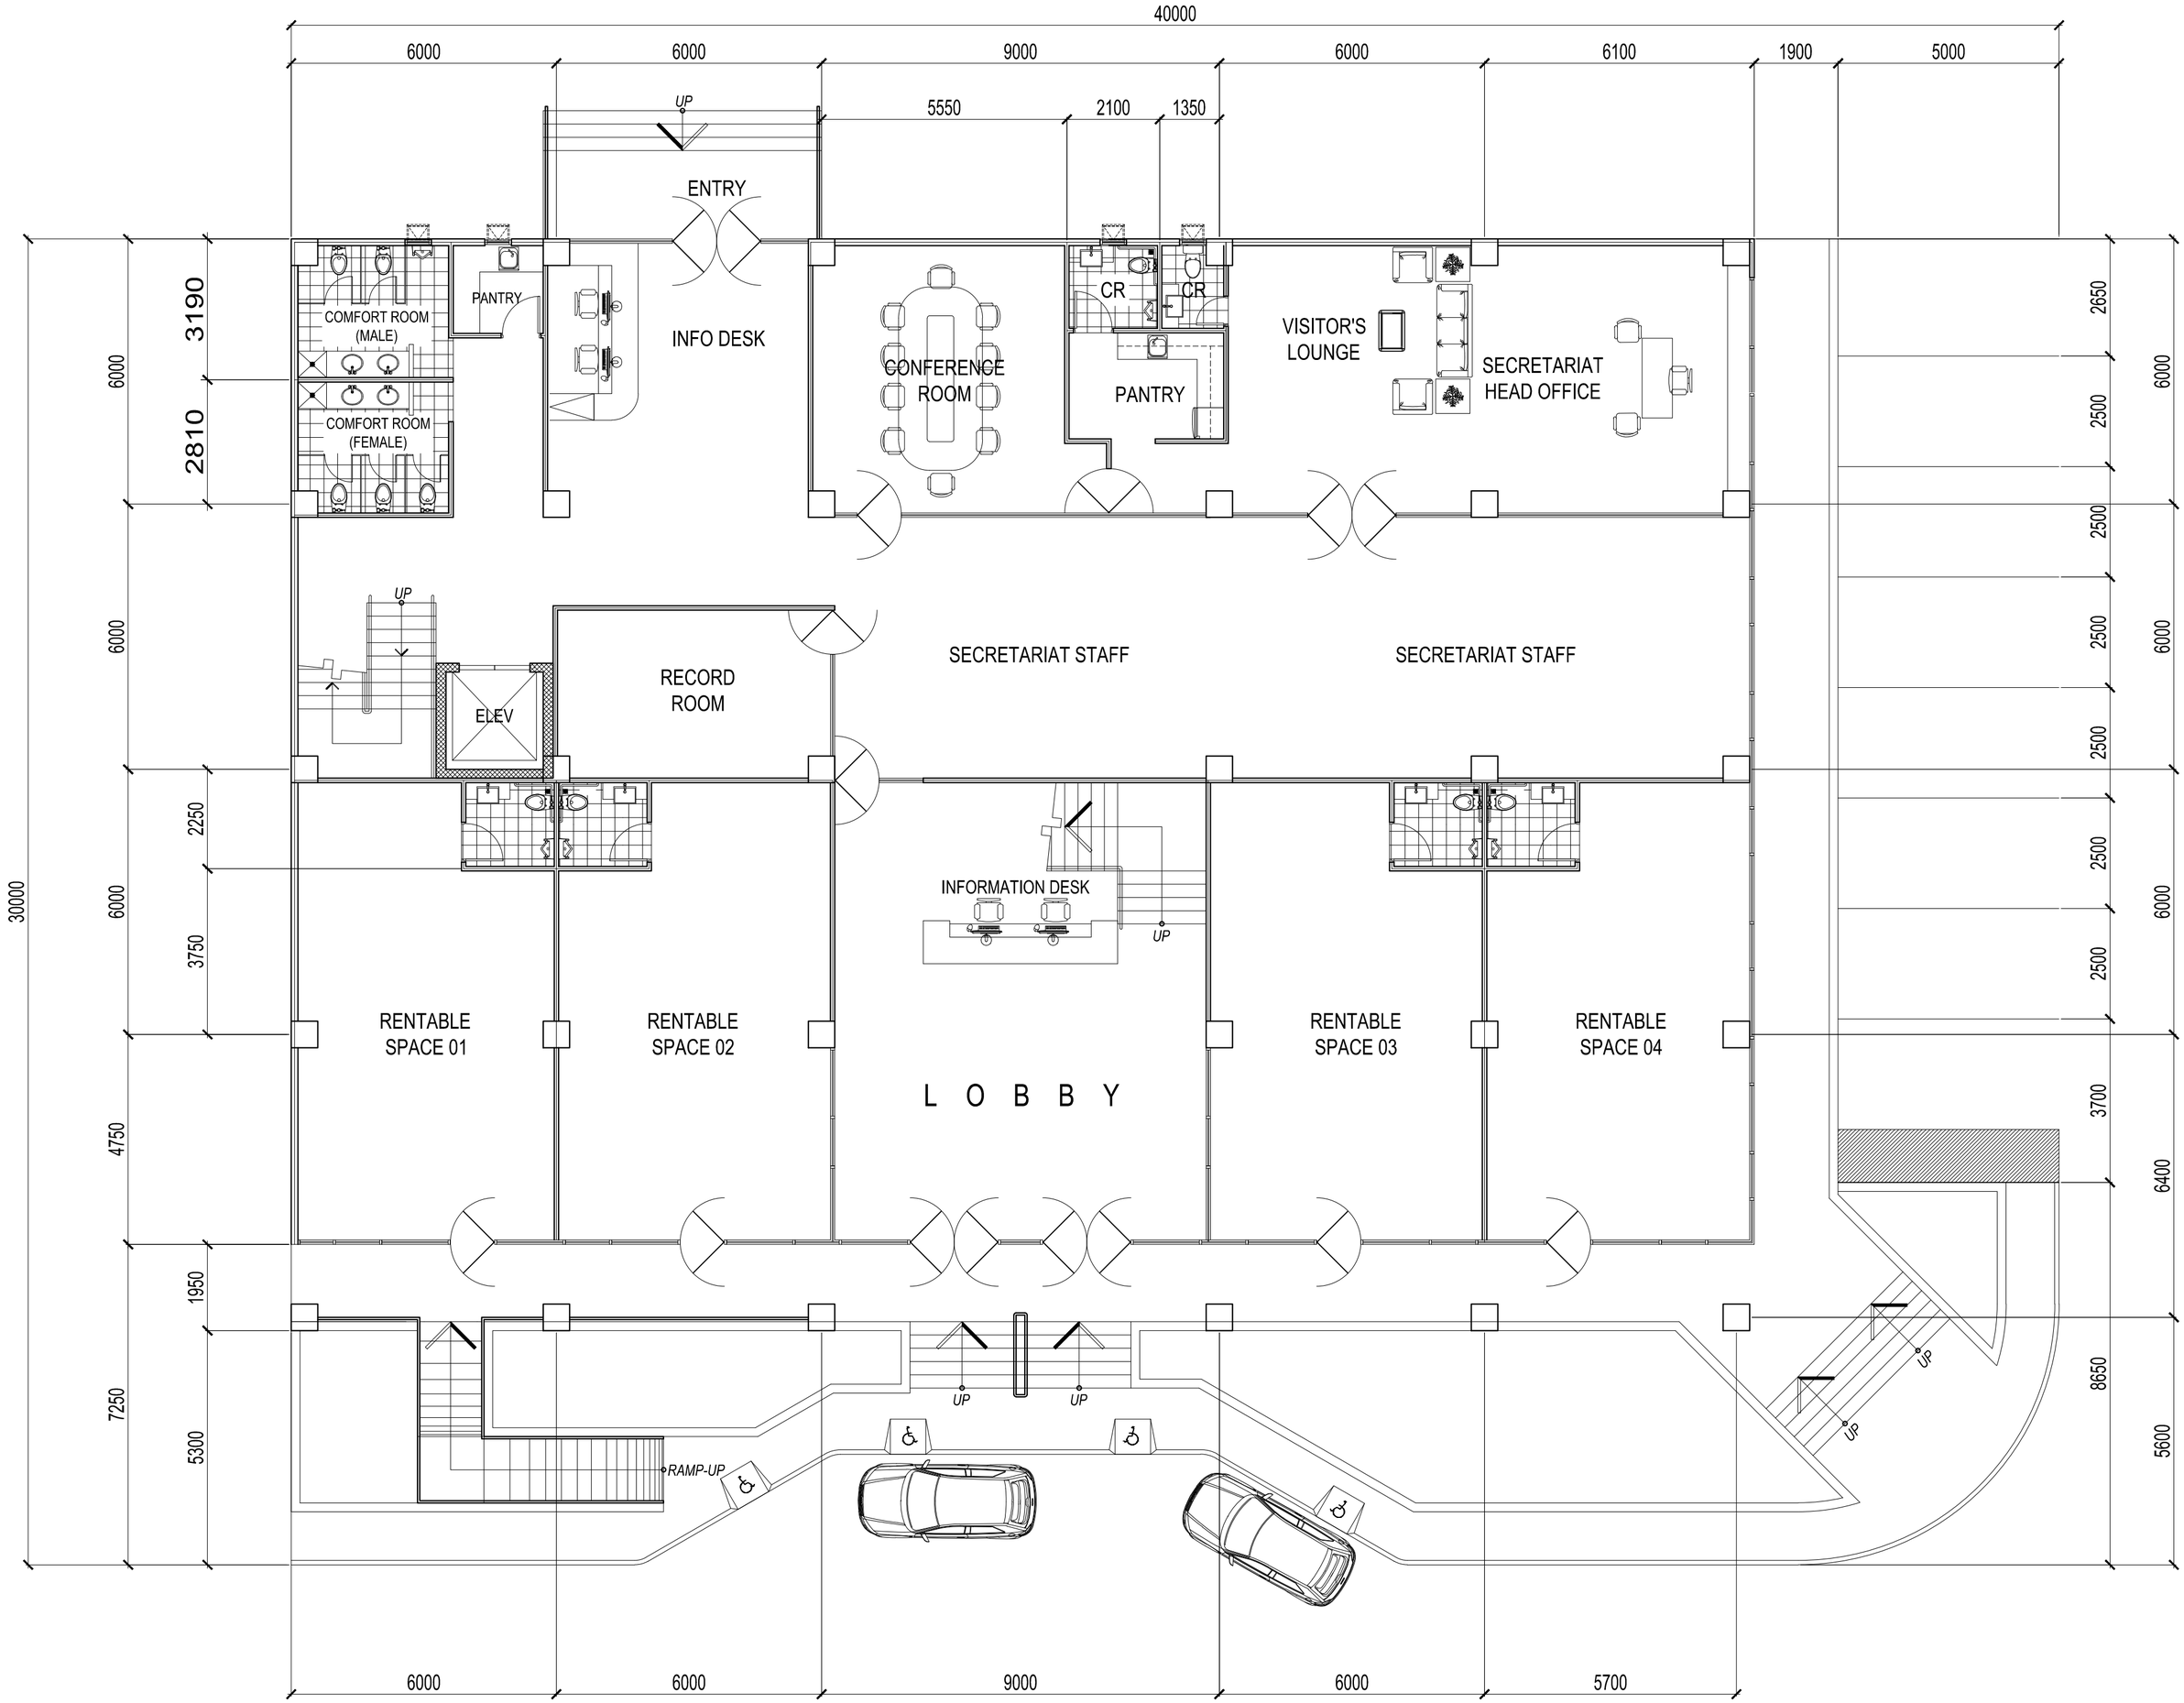

1 A 3 GROUND FLOOR PLAN

SCALE: 1:100M