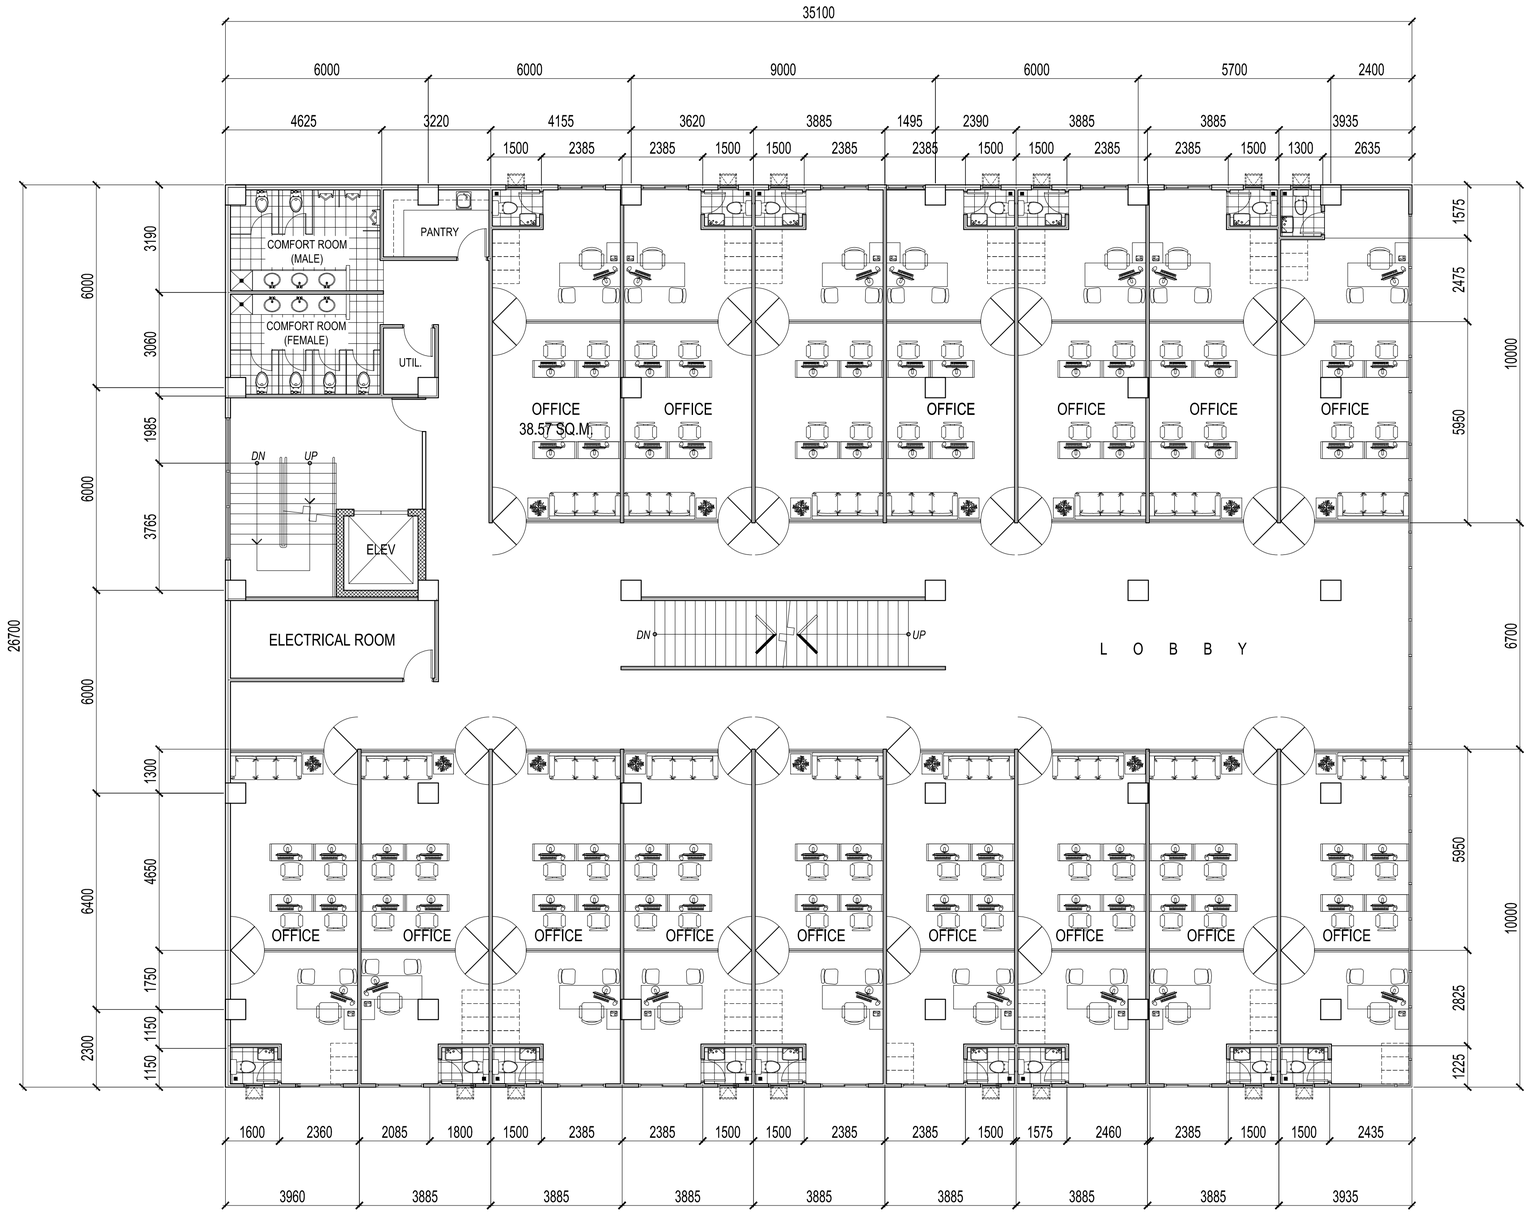

1 SECOND FLOOR PLAN

A 4 SCALE: 1:100M